

Consultant:

Revision:

Architect of Record:




Drawn: RP

Checked: EP

Scale: 1/16" = 1'-0"

Key Plan:

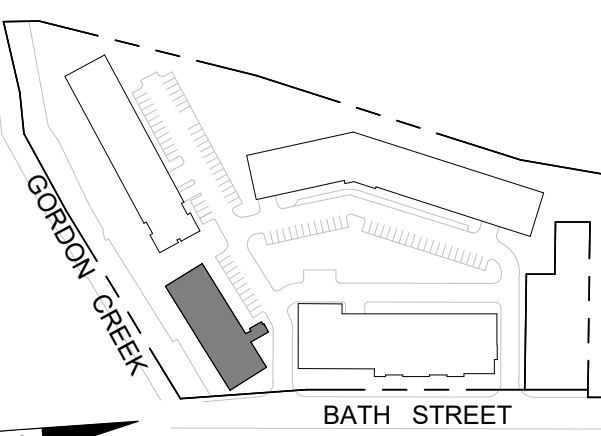

Project Name:

VILLAGE OF
BALLSTON SPA

125 BATH STREET
BALLSTON SPA, NY 12020

Sheet Name:

BUILDING 1 - OVERALL
FLOOR PLANS

Project Number:


22034

Issue Date:


APRIL 2, 2025

Sheet Number:

A1.00

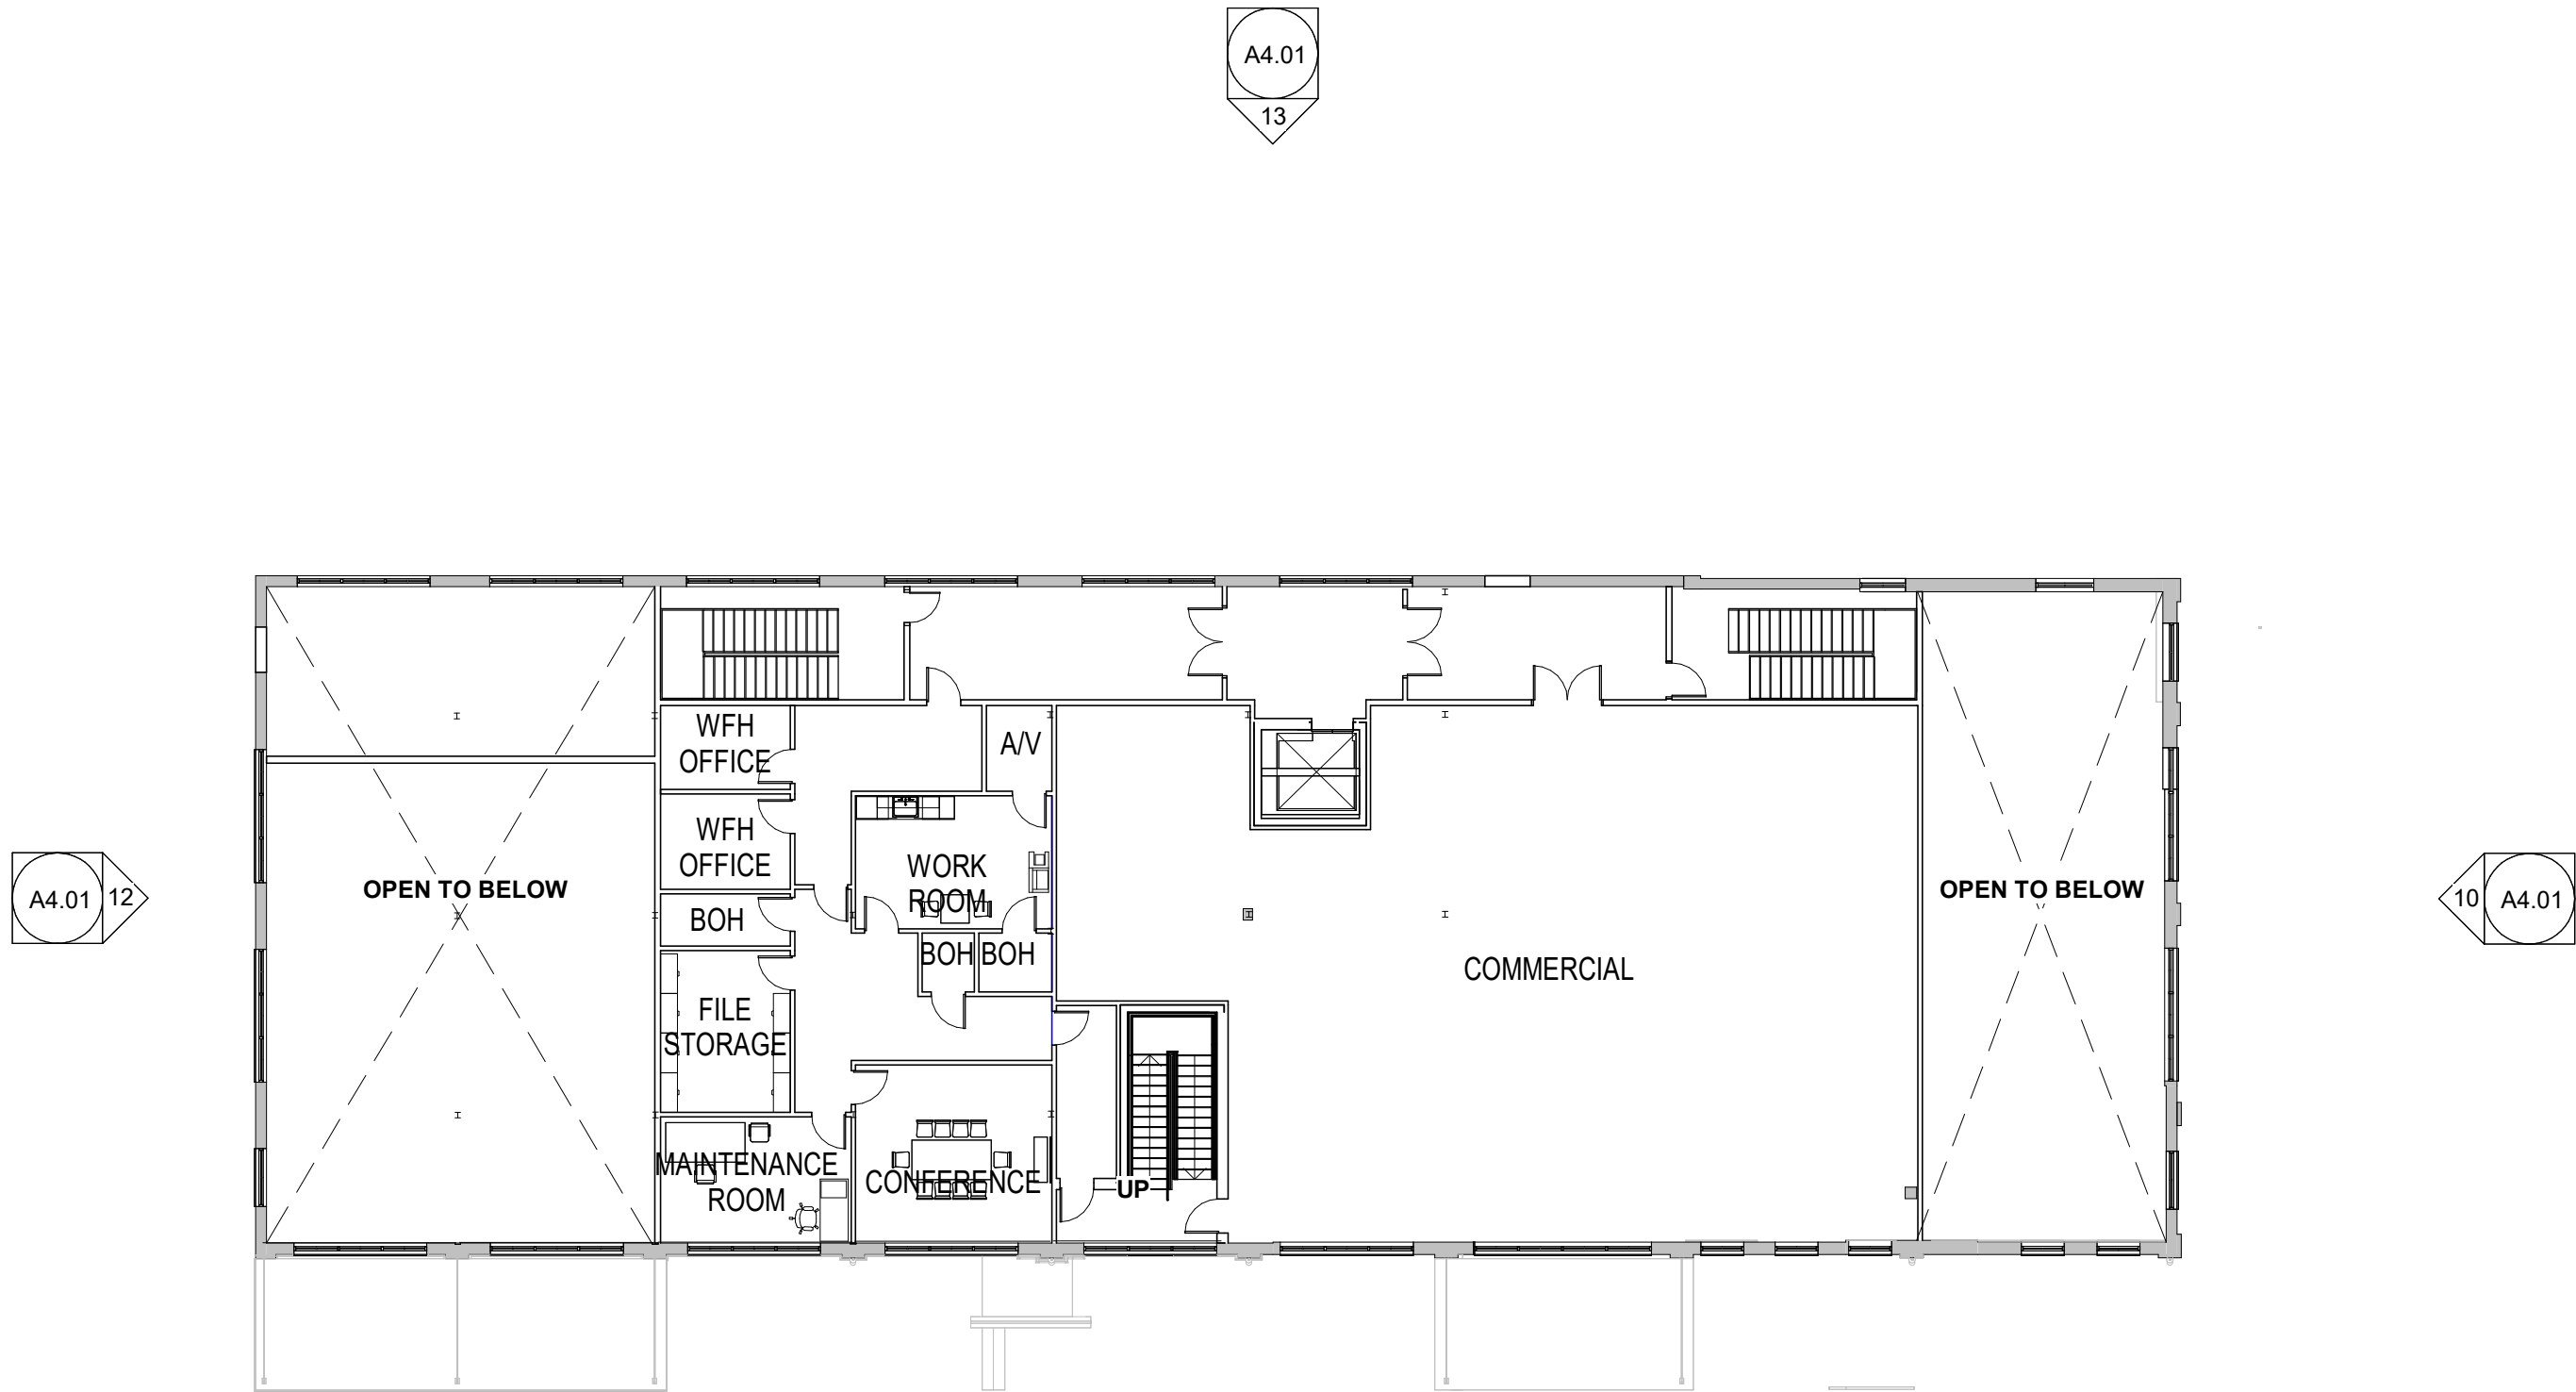

11 BUILDING 1 - OVERALL FLOOR PLAN - LEVEL 2
Scale: 1/16" = 1'-0"

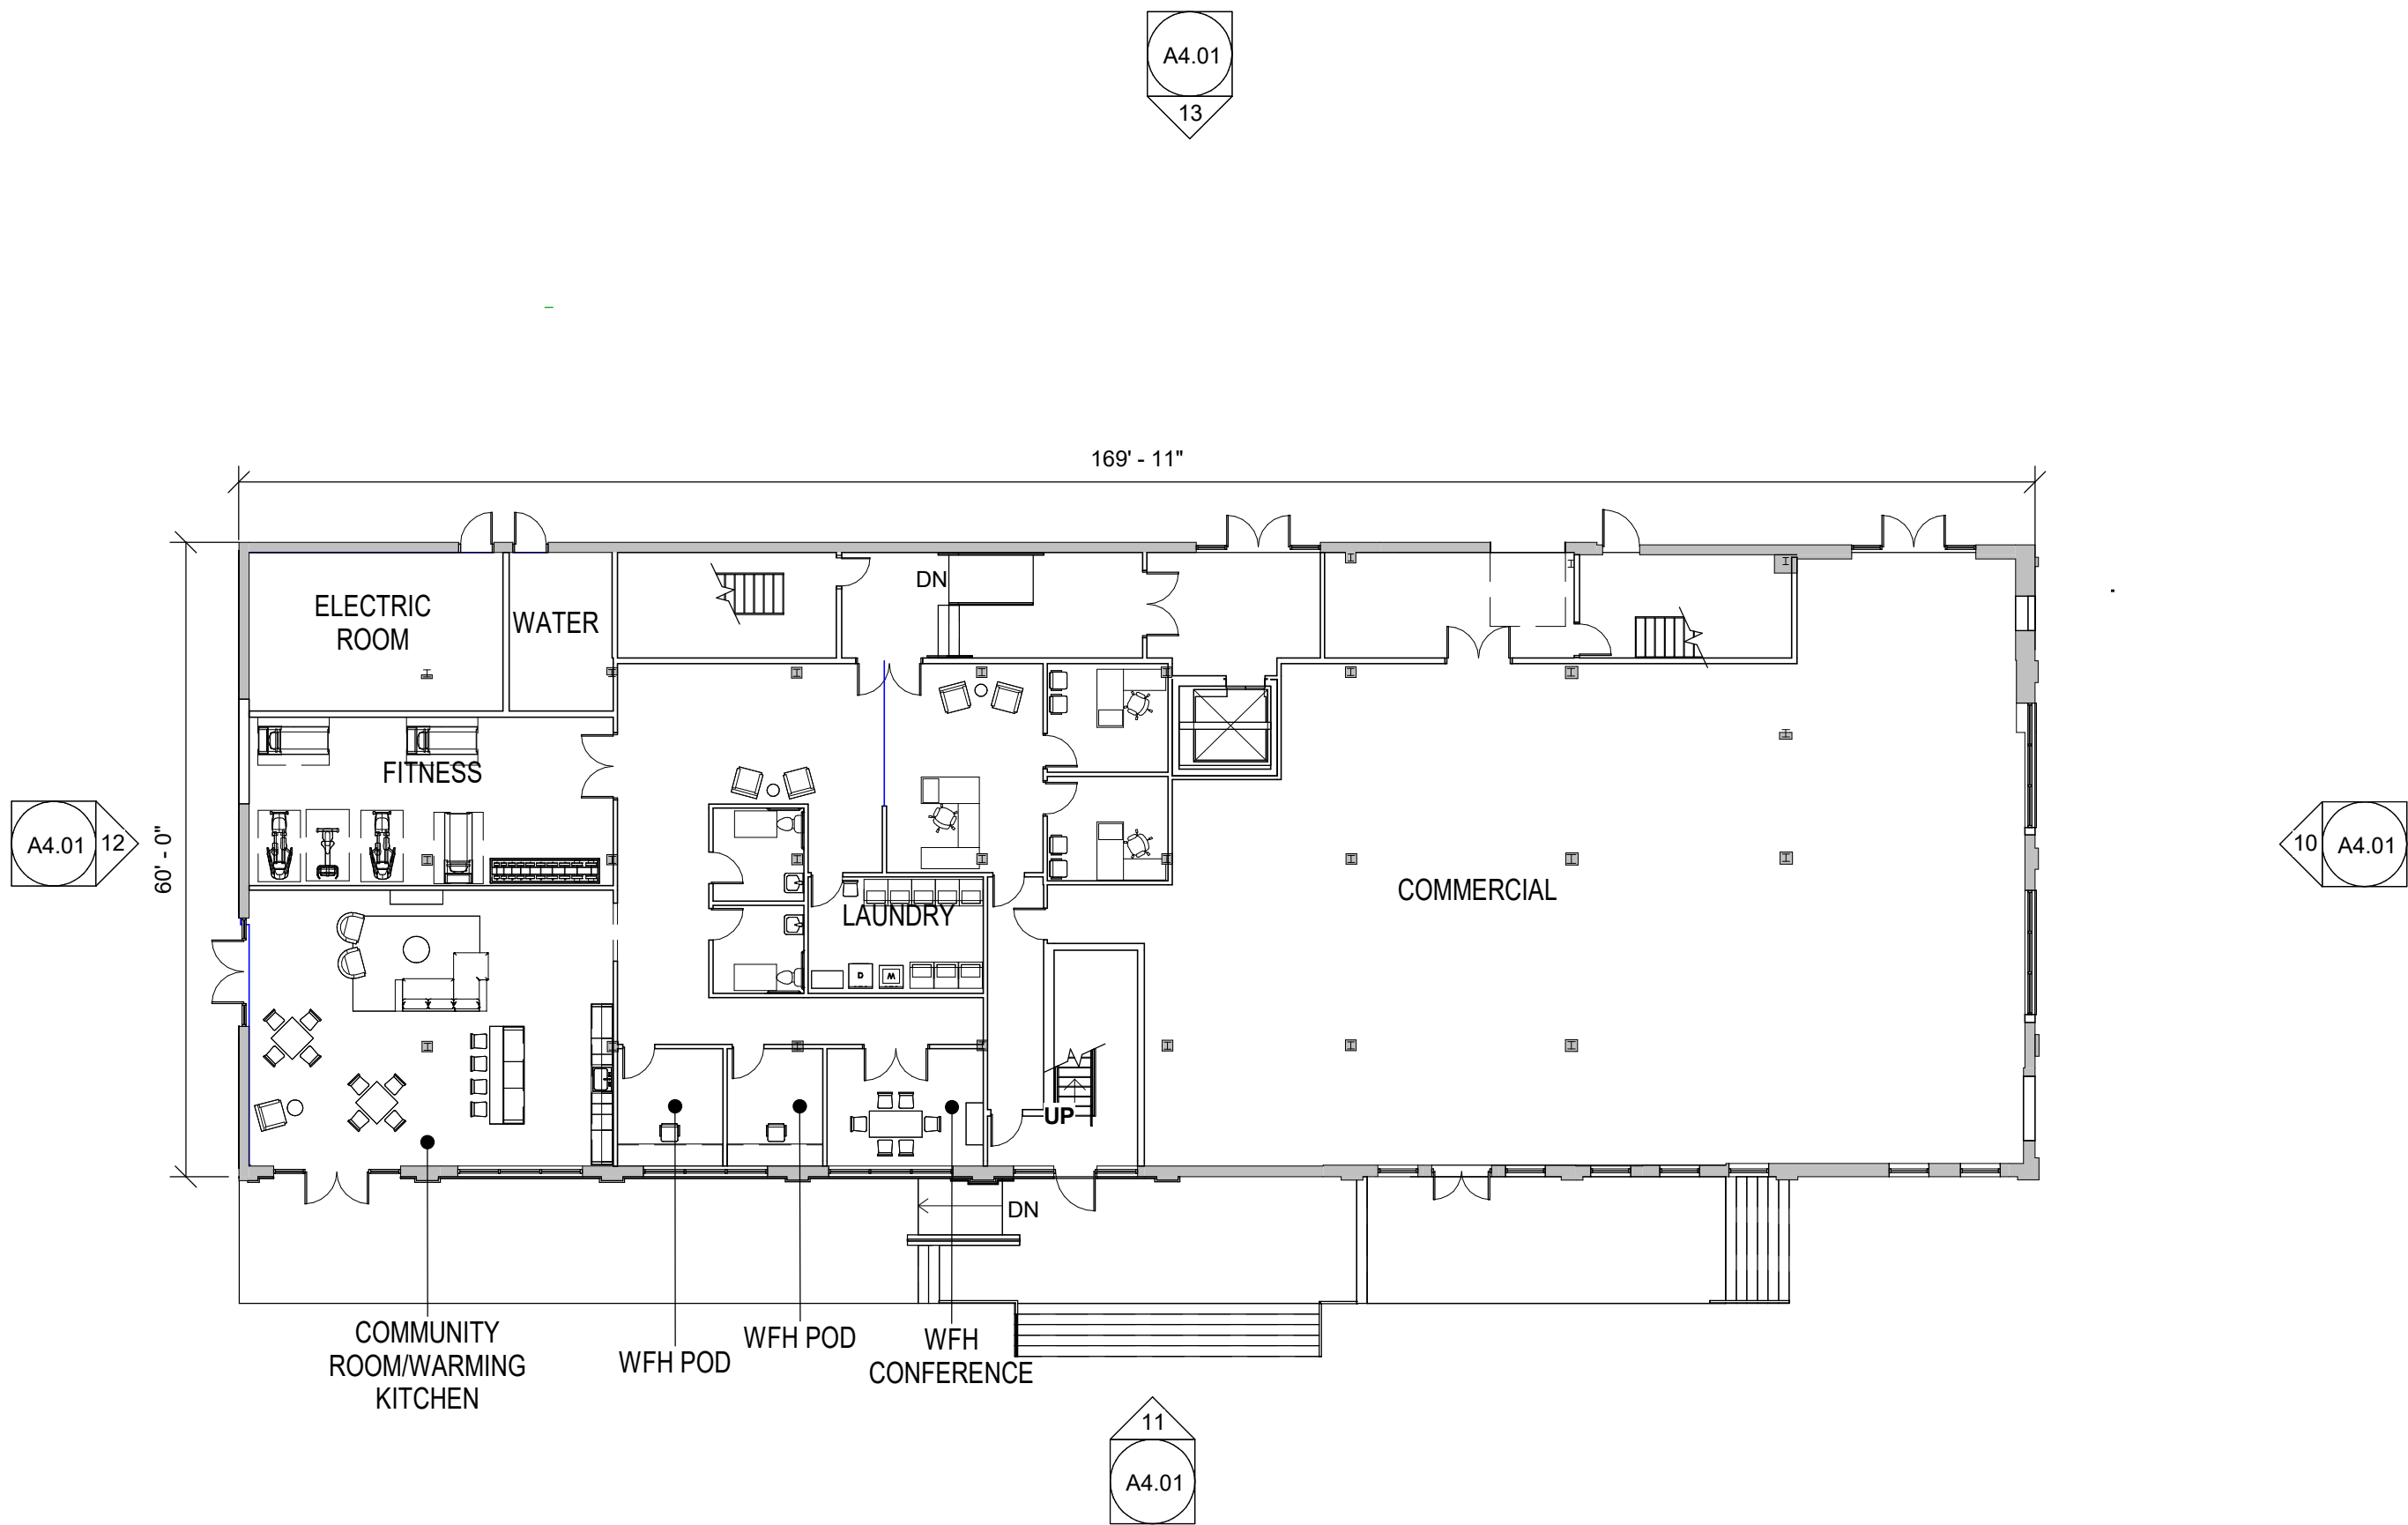

10 BUILDING 1 - OVERALL FLOOR PLAN - LEVEL 1
Scale: 1/16" = 1'-0"

Consultant:

Revision:

Architect of Record:




Drawn: RP

Checked: EP

Scale: 1/16" = 1'-0"

Key Plan:

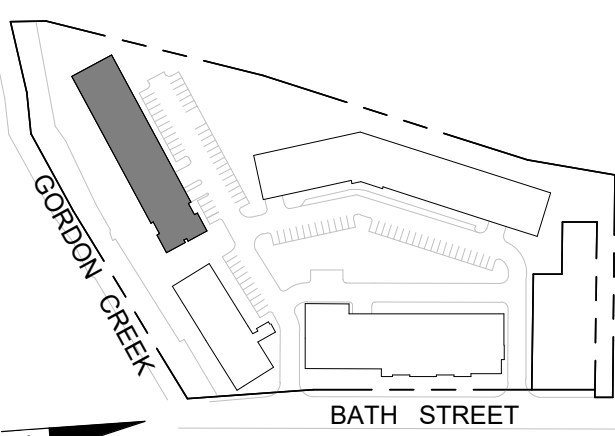

Project Name:

VILLAGE OF
BALLSTON SPA

125 BATH STREET
BALLSTON SPA, NY 12020

Sheet Name:

BUILDING 2 - OVERALL
FLOOR PLANS

Project Number:


22034

Issue Date:


APRIL 2, 2025

Sheet Number:

A1.10

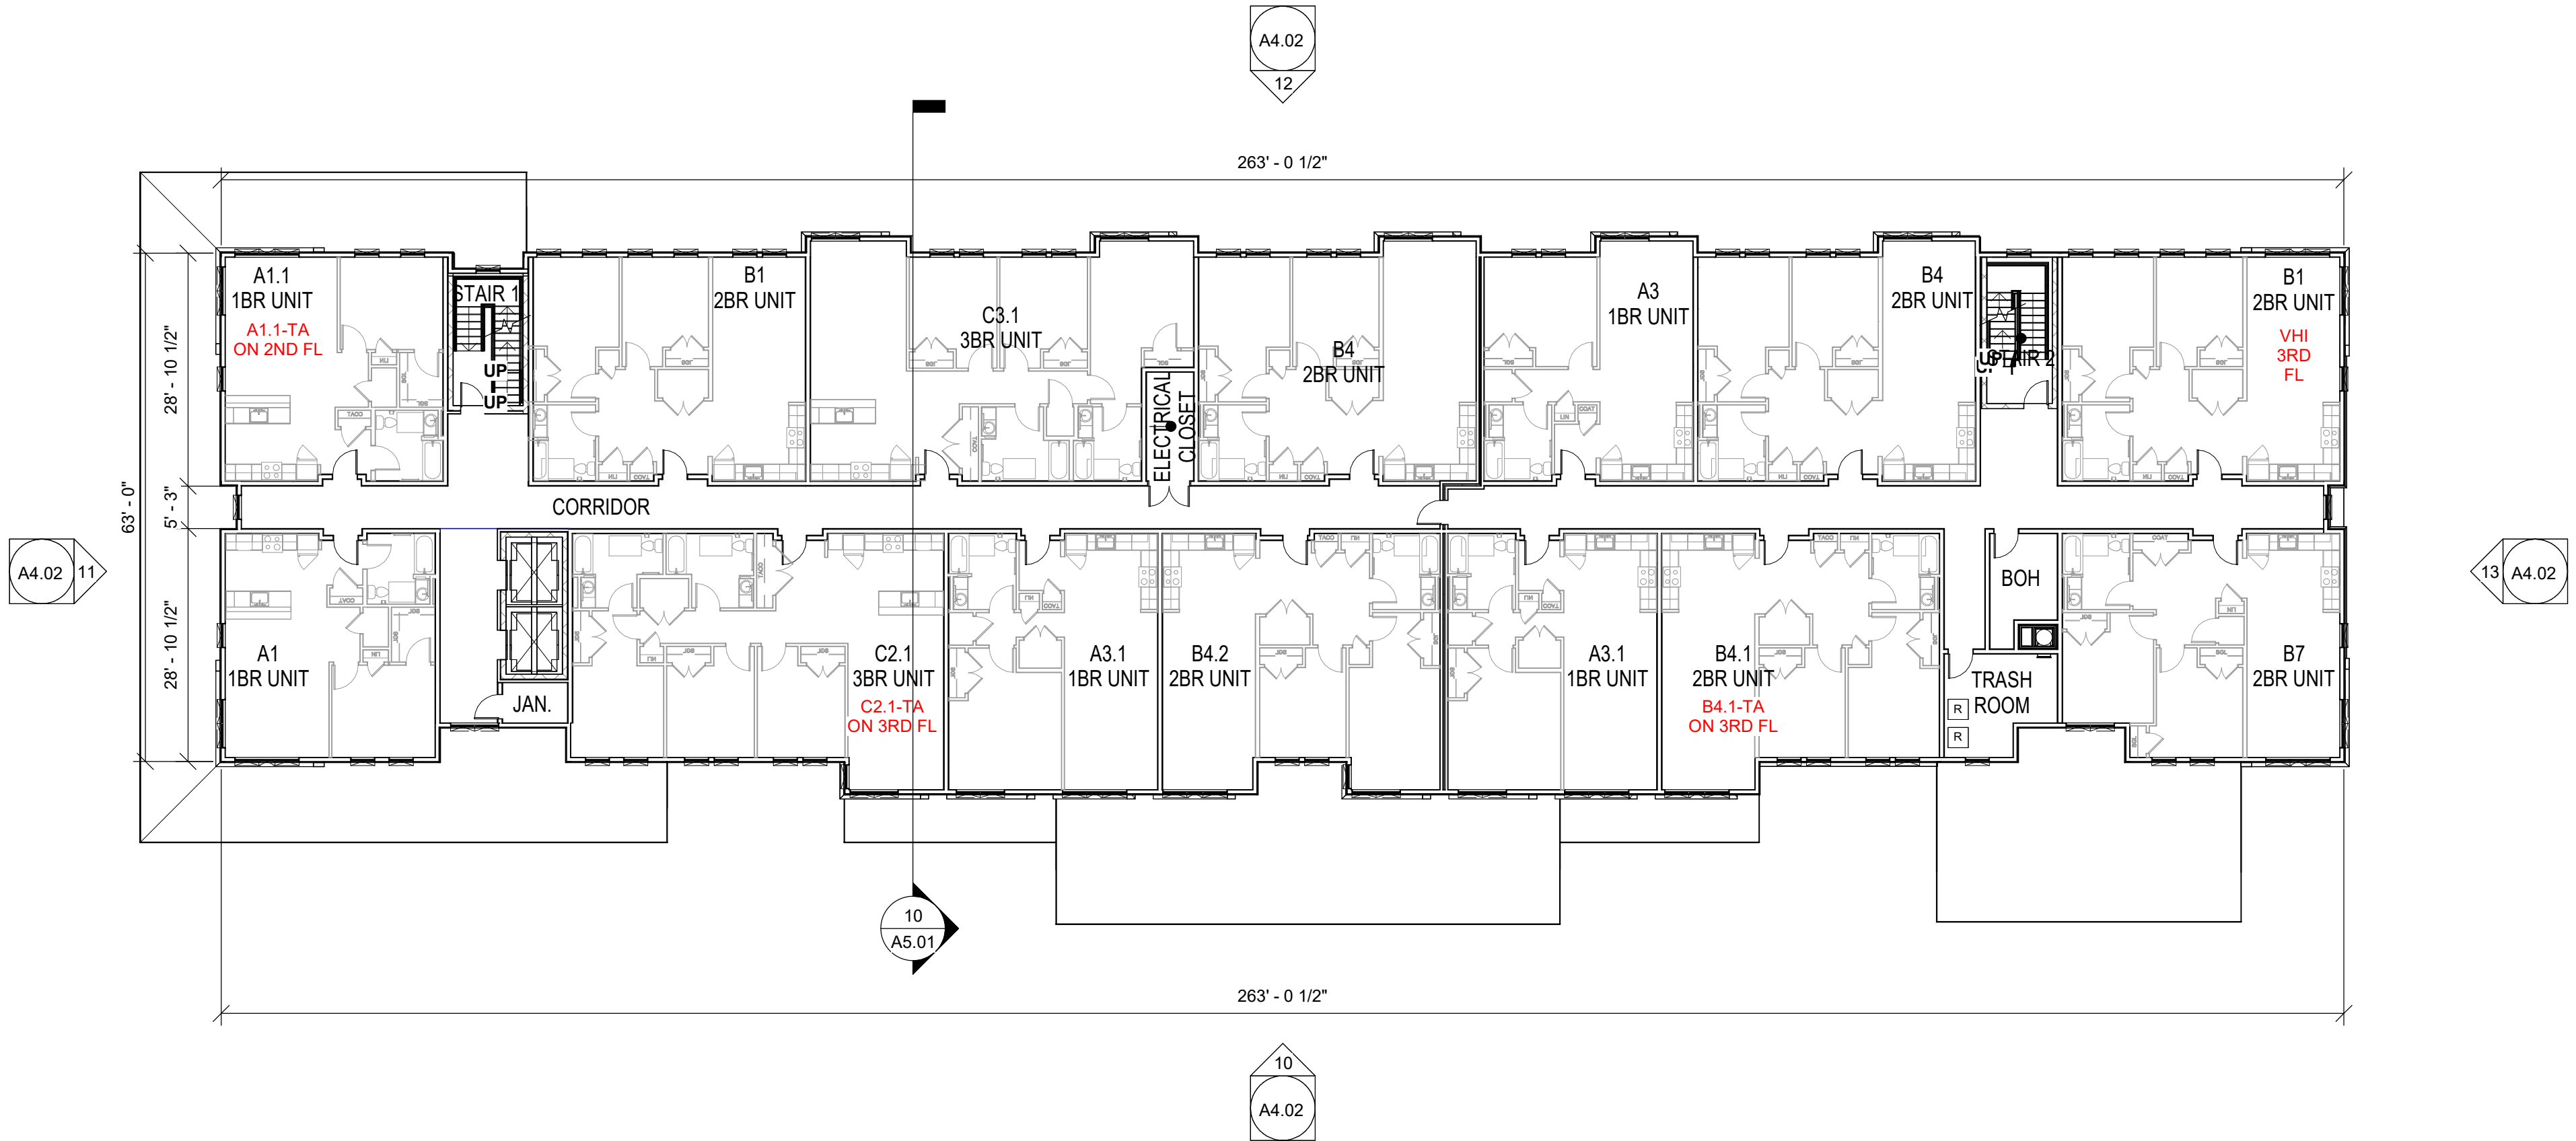

11 BUILDING 2 - OVERALL FLOOR PLAN - TYPICAL LEVELS 2 AND 3
Scale: 1/16" = 1'-0"

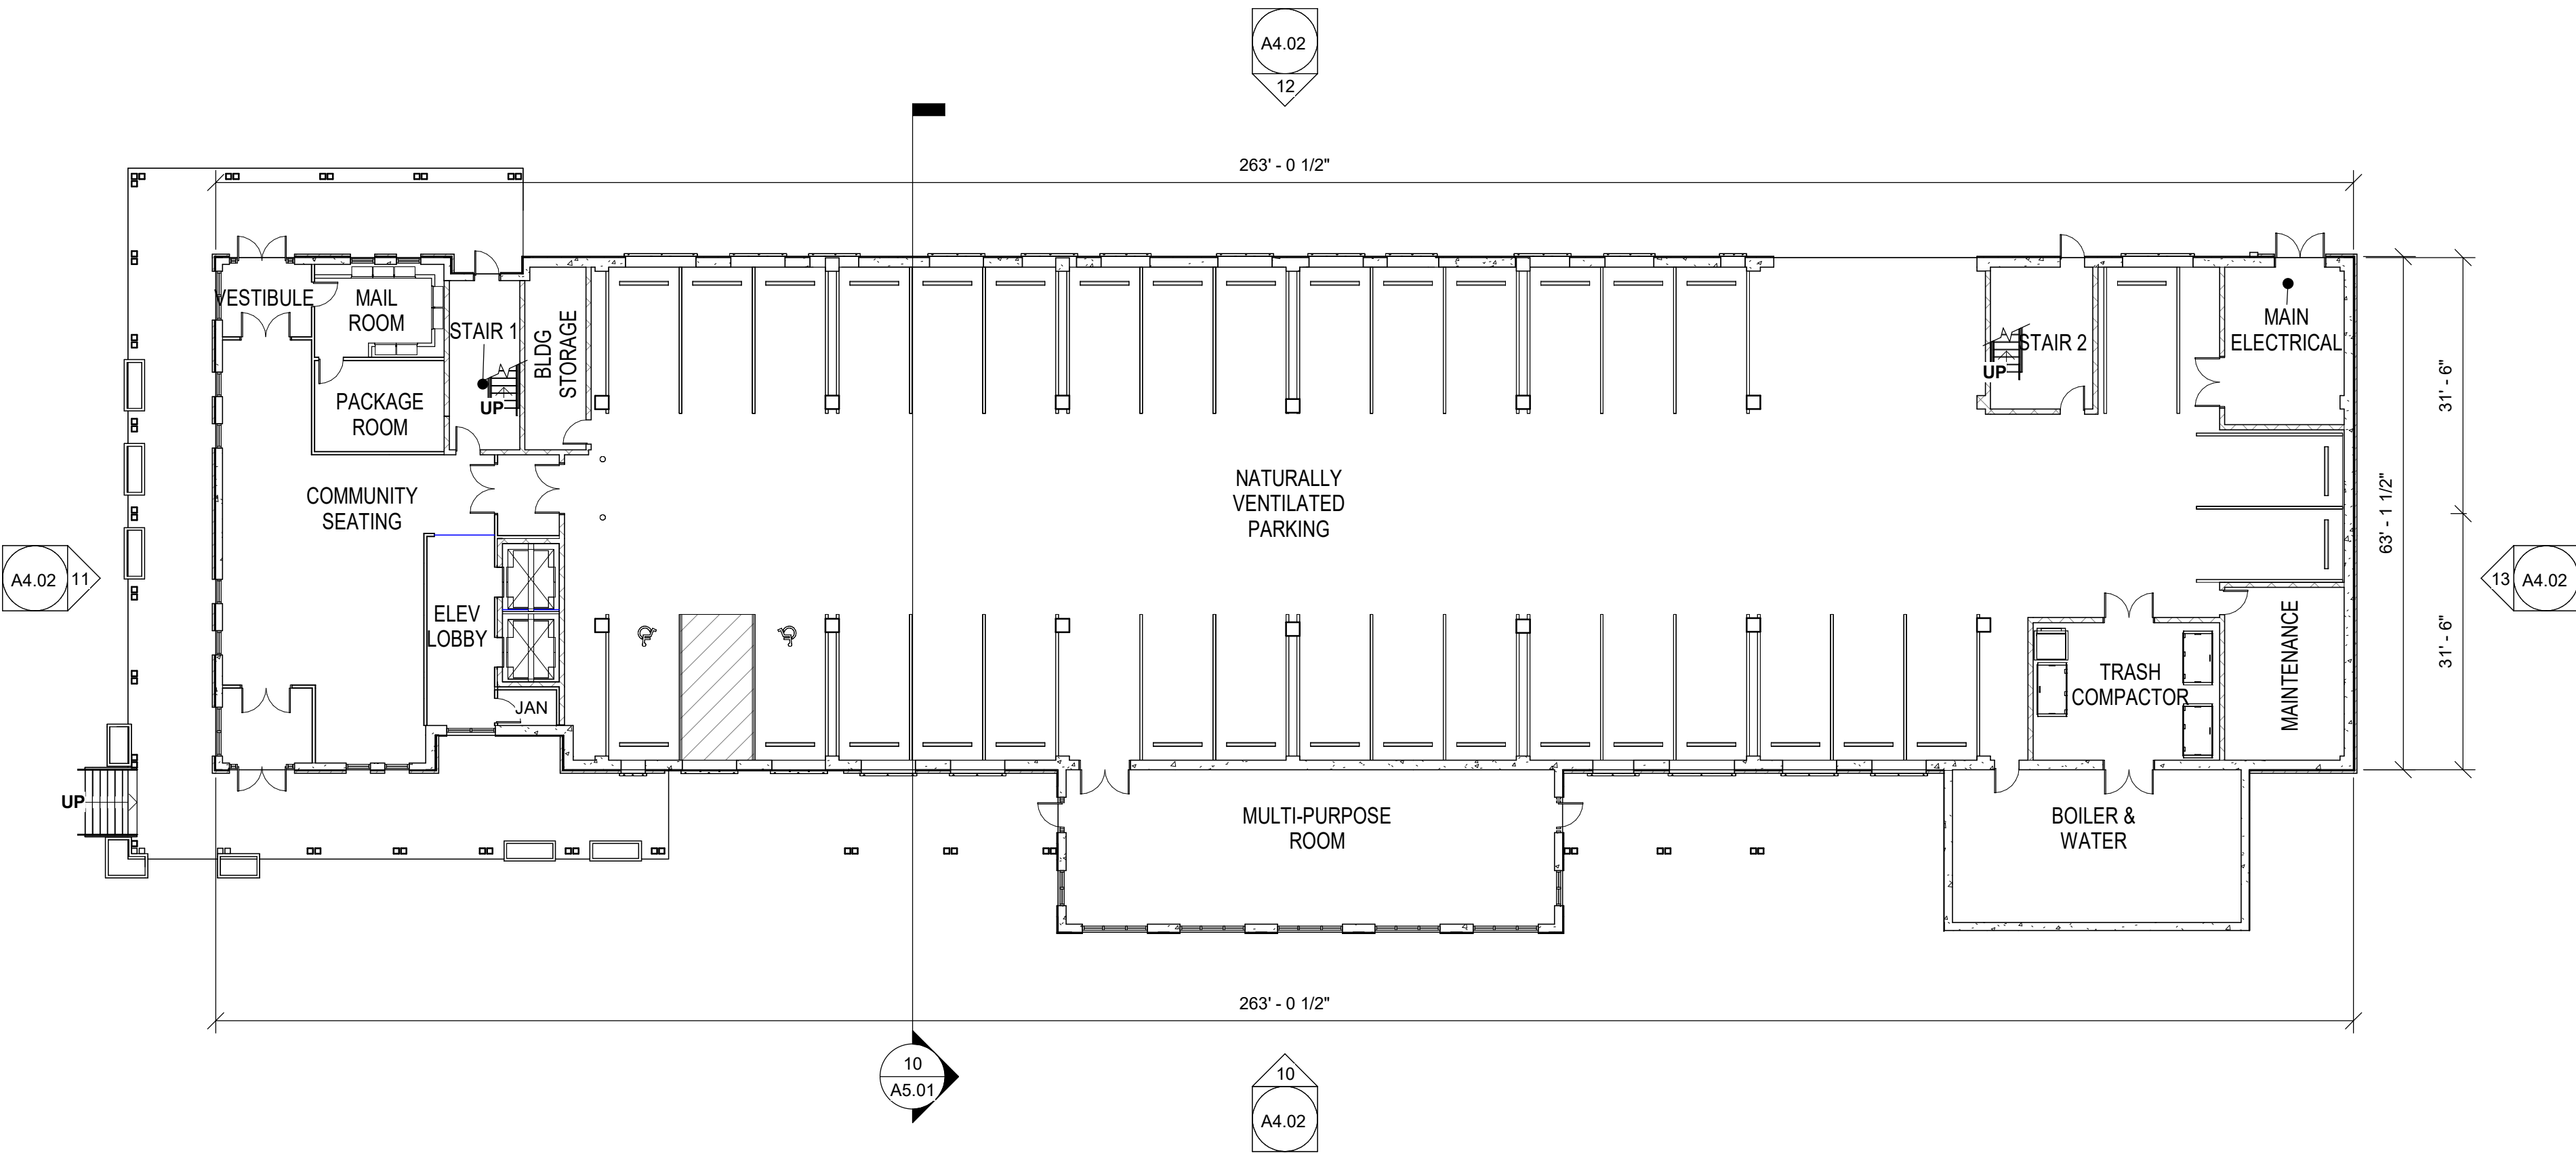

10 BUILDING 2 - OVERALL FLOOR PLAN - LEVEL 1
Scale: 1/16" = 1'-0"

Consultant:

Revision:

Architect of Record:




Drawn: RP

Checked: EP

Scale: 1/16" = 1'-0"

Key Plan:

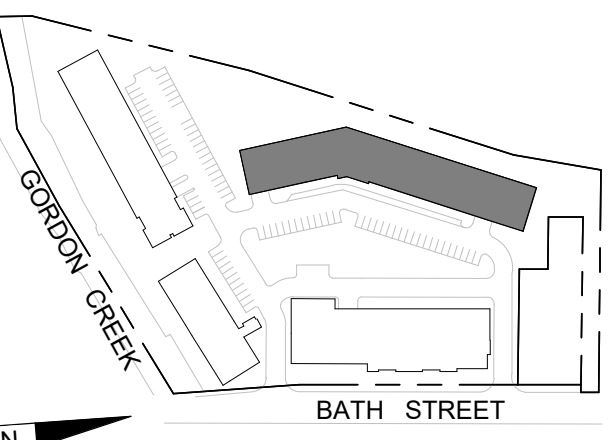

Project Name:

VILLAGE OF
BALLSTON SPA

125 BATH STREET
BALLSTON SPA, NY 12020

Sheet Name:

BUILDING 3 - OVERALL
FLOOR PLANS

Project Number:


22034

Issue Date:


APRIL 2, 2025

Sheet Number:


A1.20

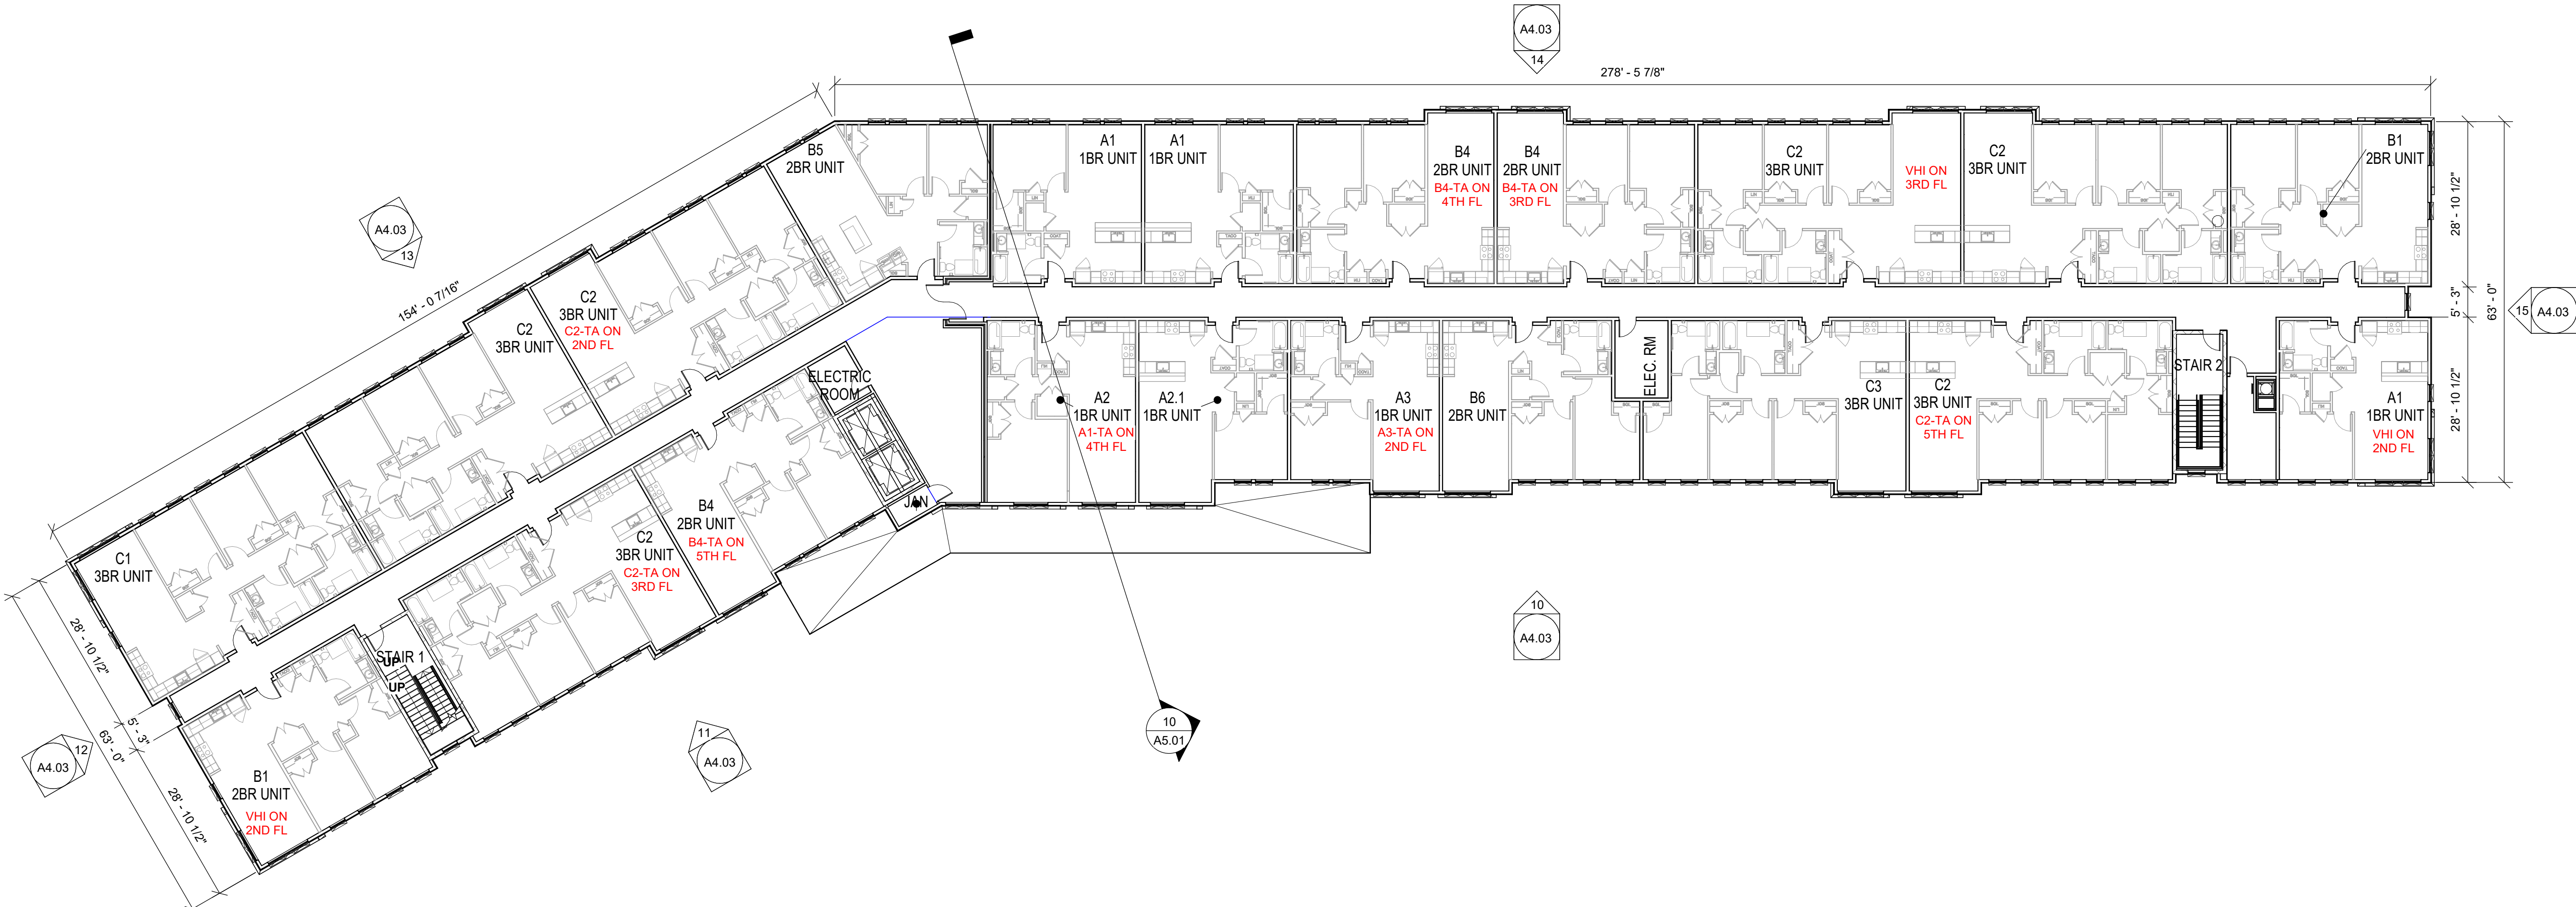


11 BUILDING 3 - OVERALL FLOOR PLAN - TYPICAL LEVELS 2 THRU 5
Scale: 1/16" = 1'-0"

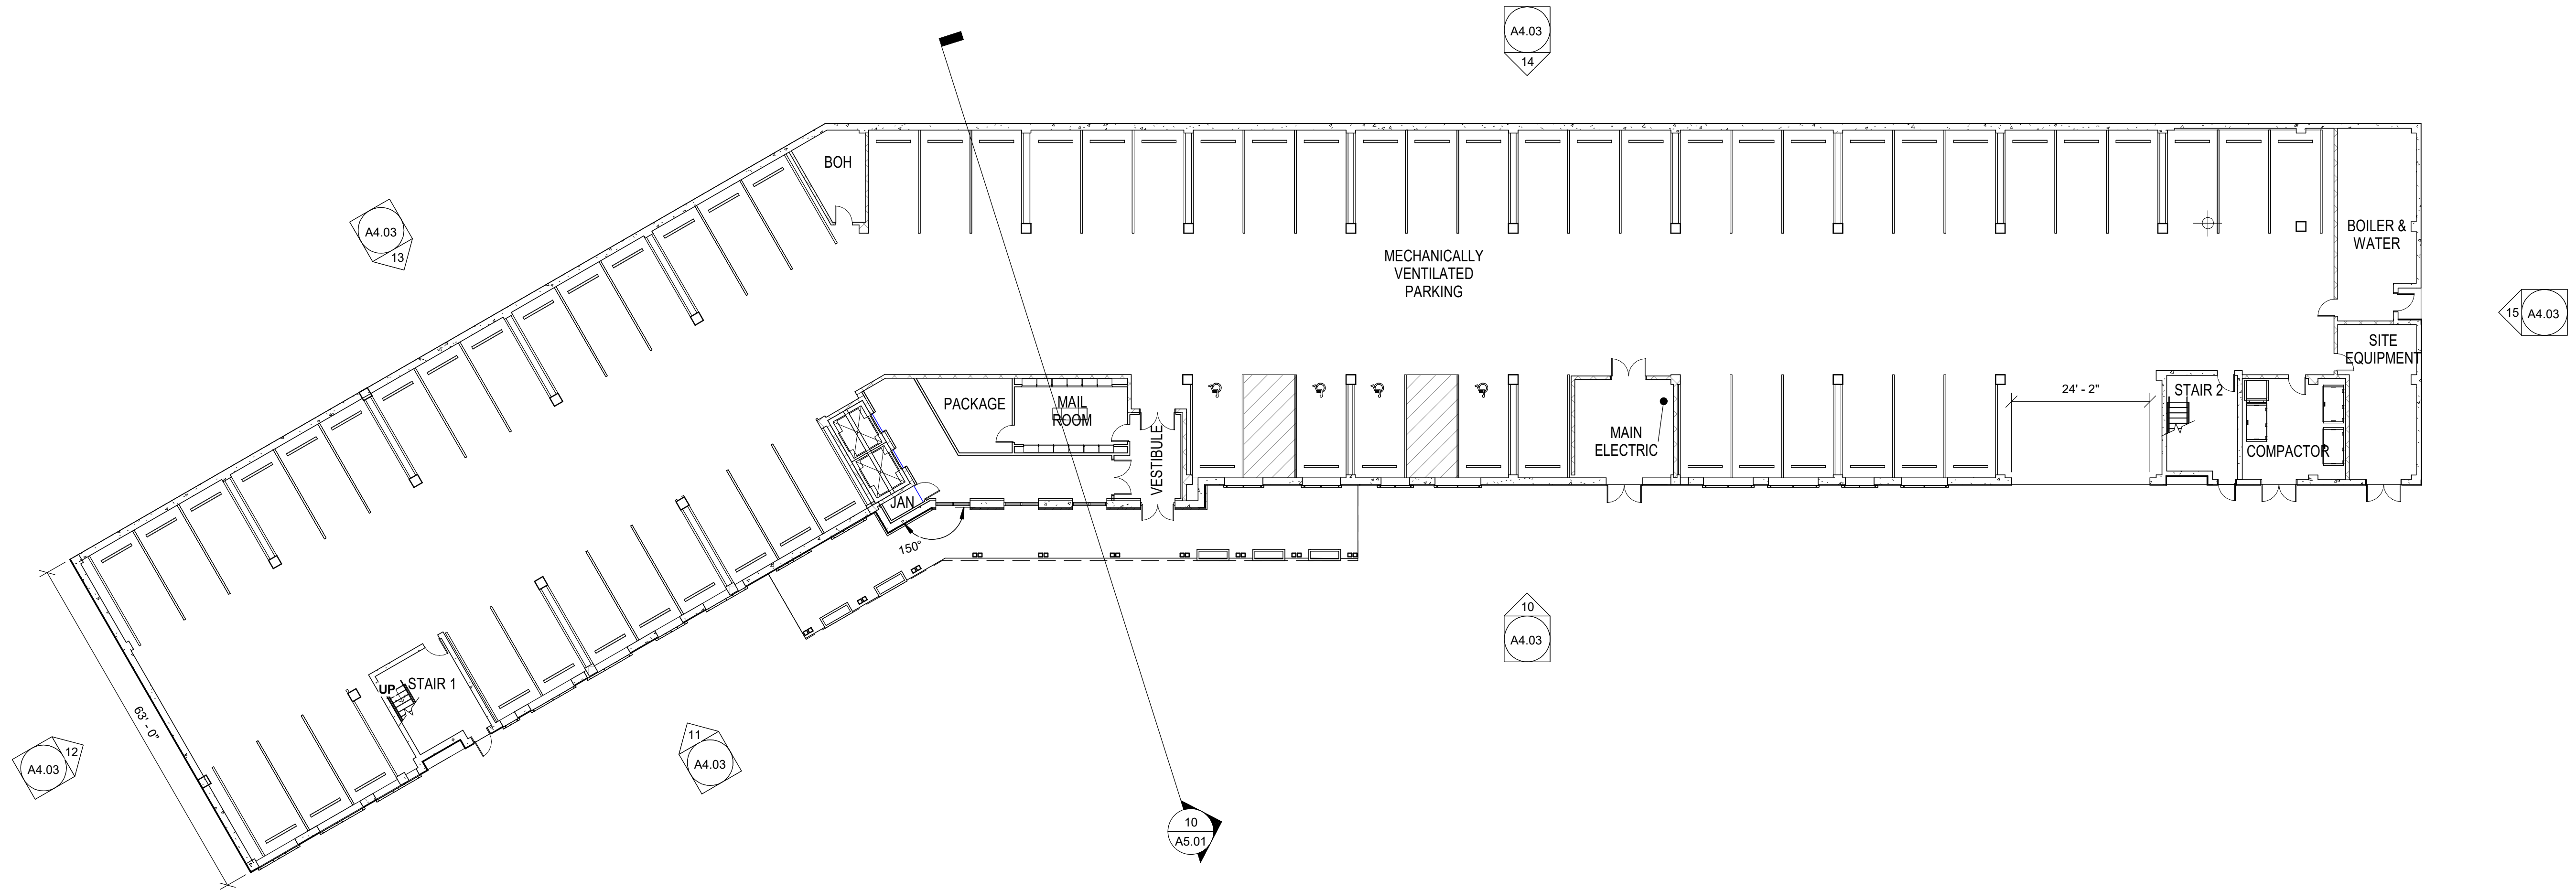

10 BUILDING 3 - OVERALL FLOOR PLAN - LEVEL 1
Scale: 1/16" = 1'-0"

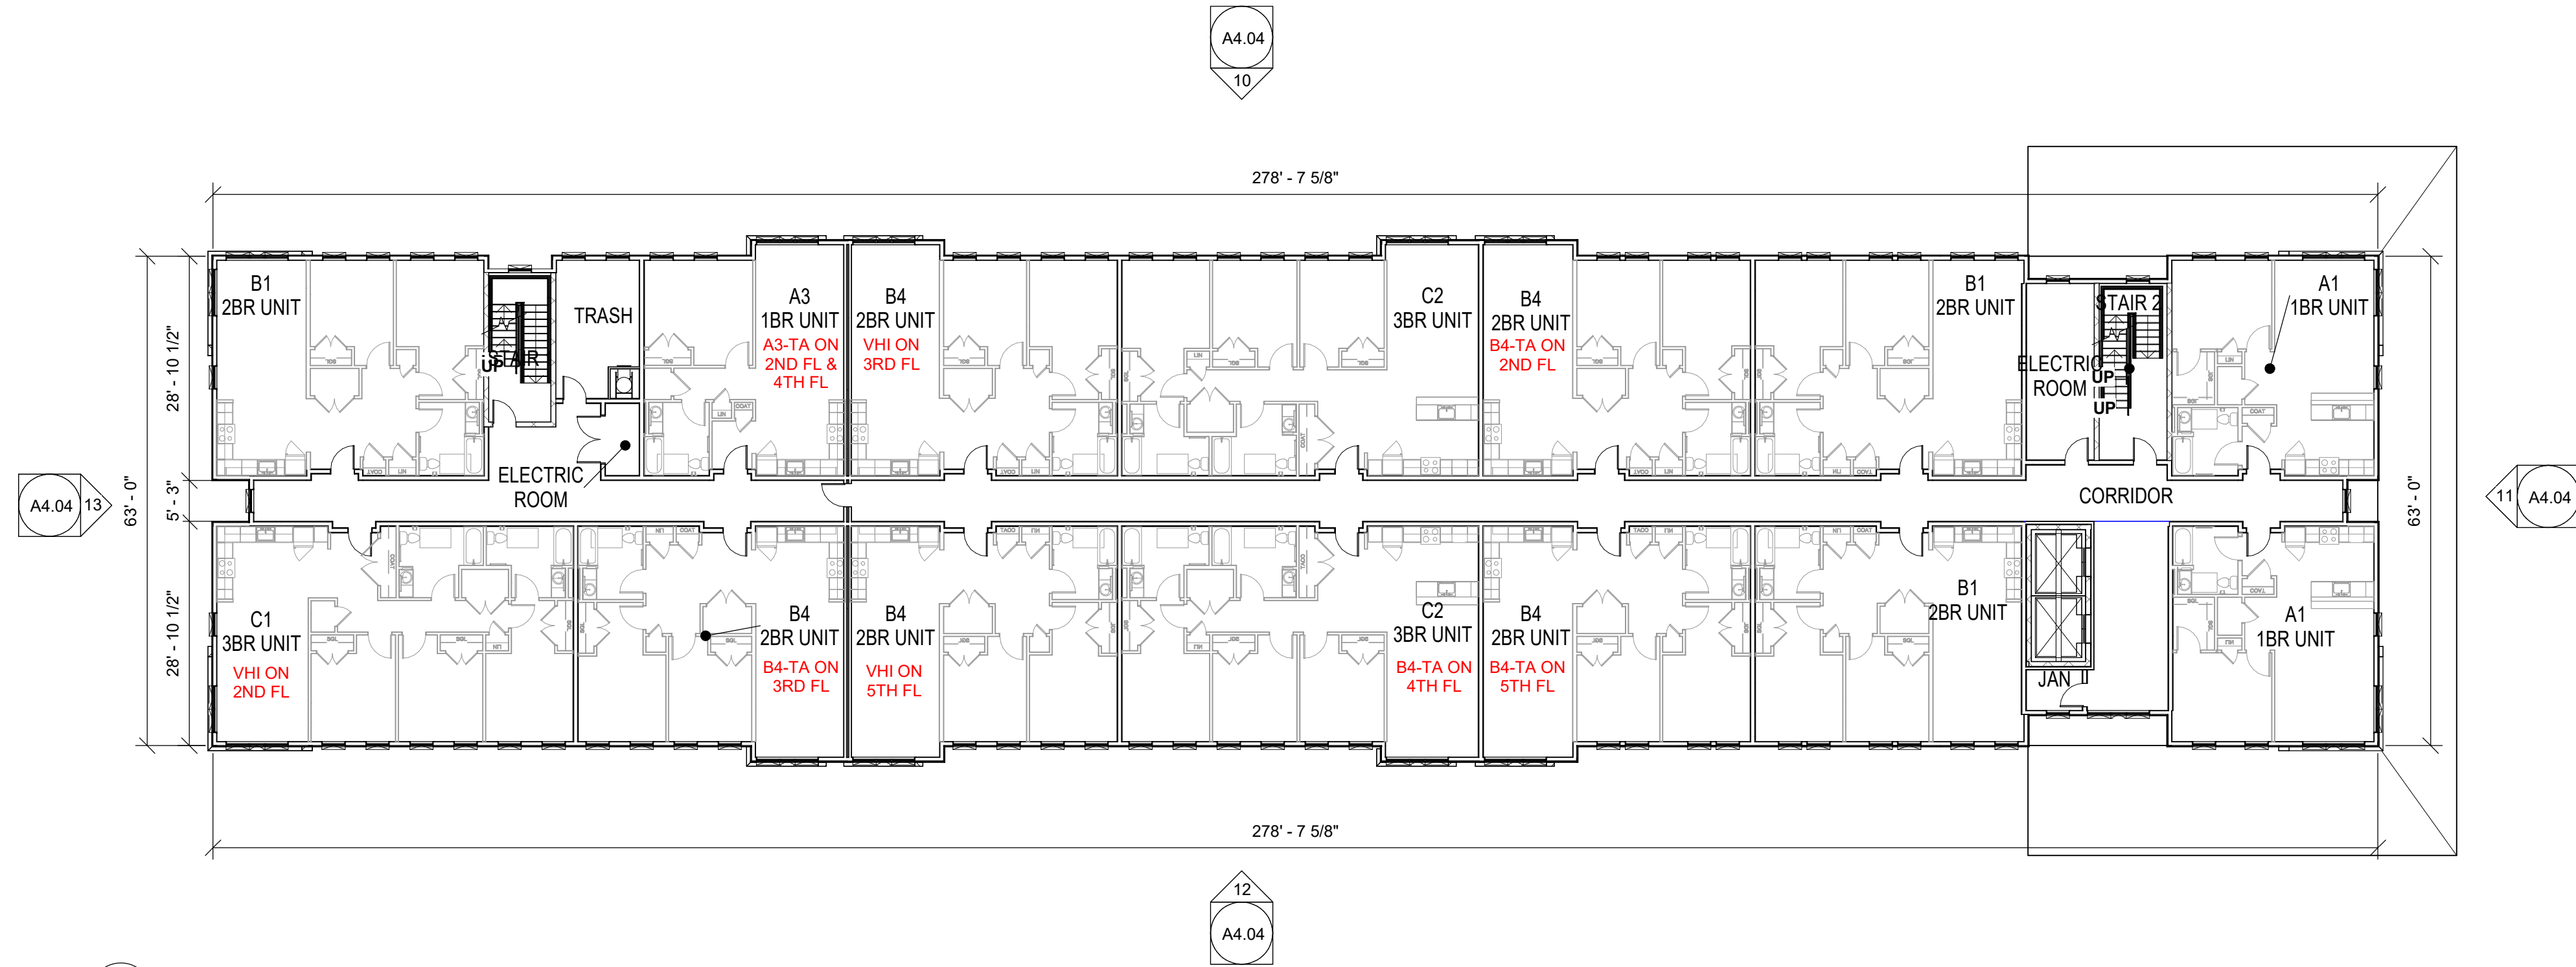

11 BUILDING 4 - OVERALL FLOOR PLAN - TYPICAL LEVELS 2 THRU 5
Scale: 1/16" = 1'-0"

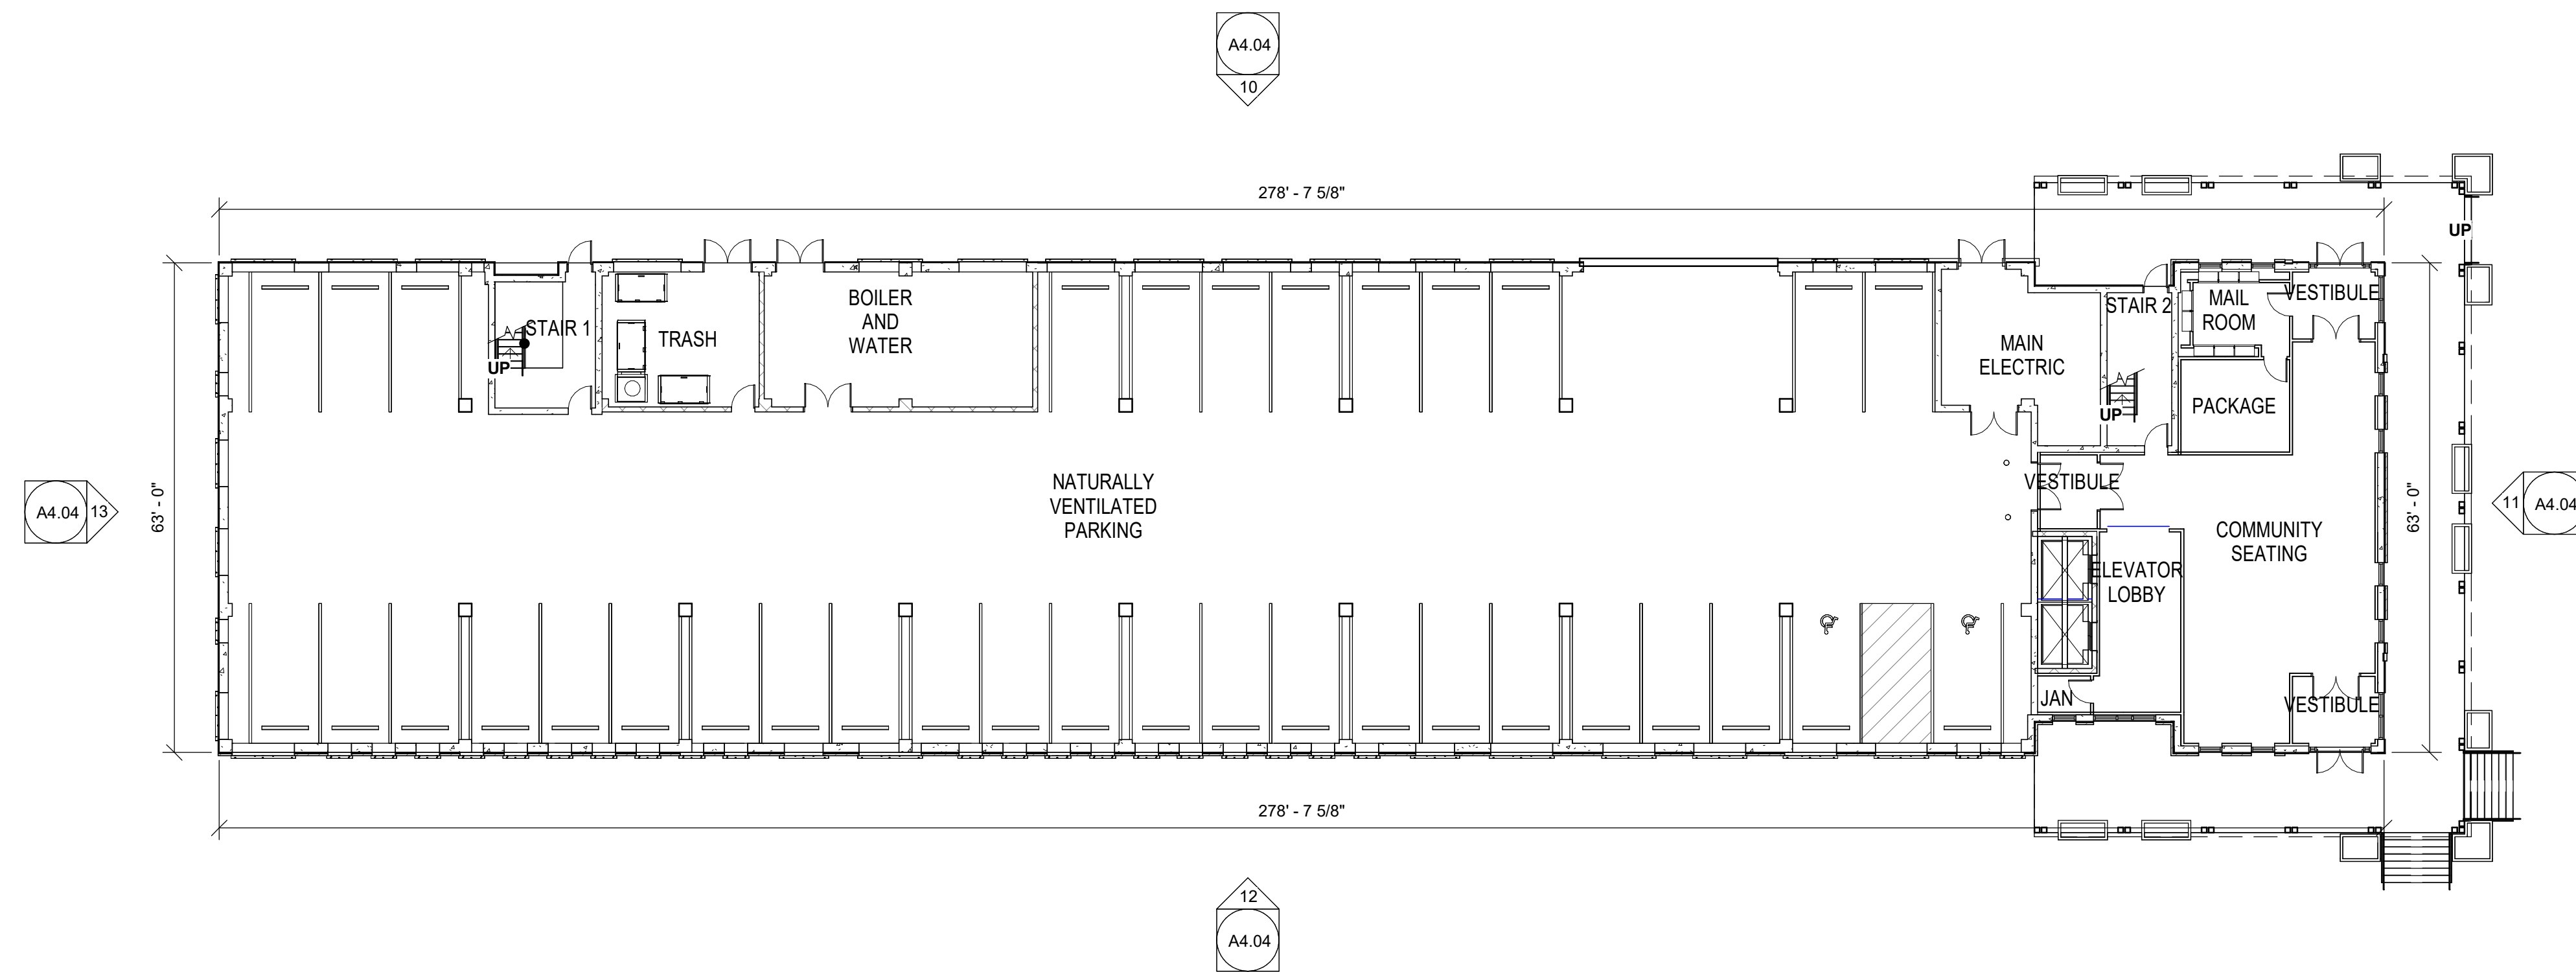

10 BUILDING 4 - OVERALL FLOOR PLAN - LEVEL 1
Scale: 1/16" = 1'-0"

tat

© The Architectural Team, Inc.
50 Commandant's Way at Admiral's Hill
Chelsea MA 02150
O 617.889.4402
F 617.884.4329
architecturalteam.com

Consultant:

Revision:

Architect of Record:




Drawn: RP

Checked: EP

Scale: 1/16" = 1'-0"

Key Plan:

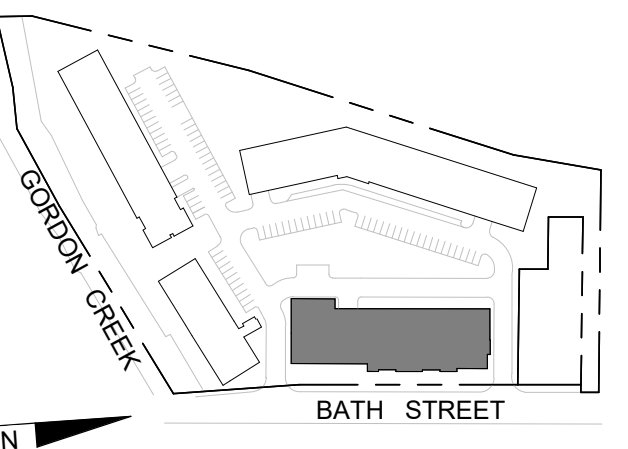

Project Name:

VILLAGE OF
BALLSTON SPA

125 BATH STREET
BALLSTON SPA, NY 12020

Sheet Name:

BUILDING 4 - OVERALL
FLOOR PLANS

Project Number:

22034


Issue Date:

APRIL 2, 2025

Sheet Number:

A1.30

3/28/2025 1:59:40 PM
C:_Revit Local 2025\202034 - R25 - Bath St - Central_athompson\CXDSY.rvt

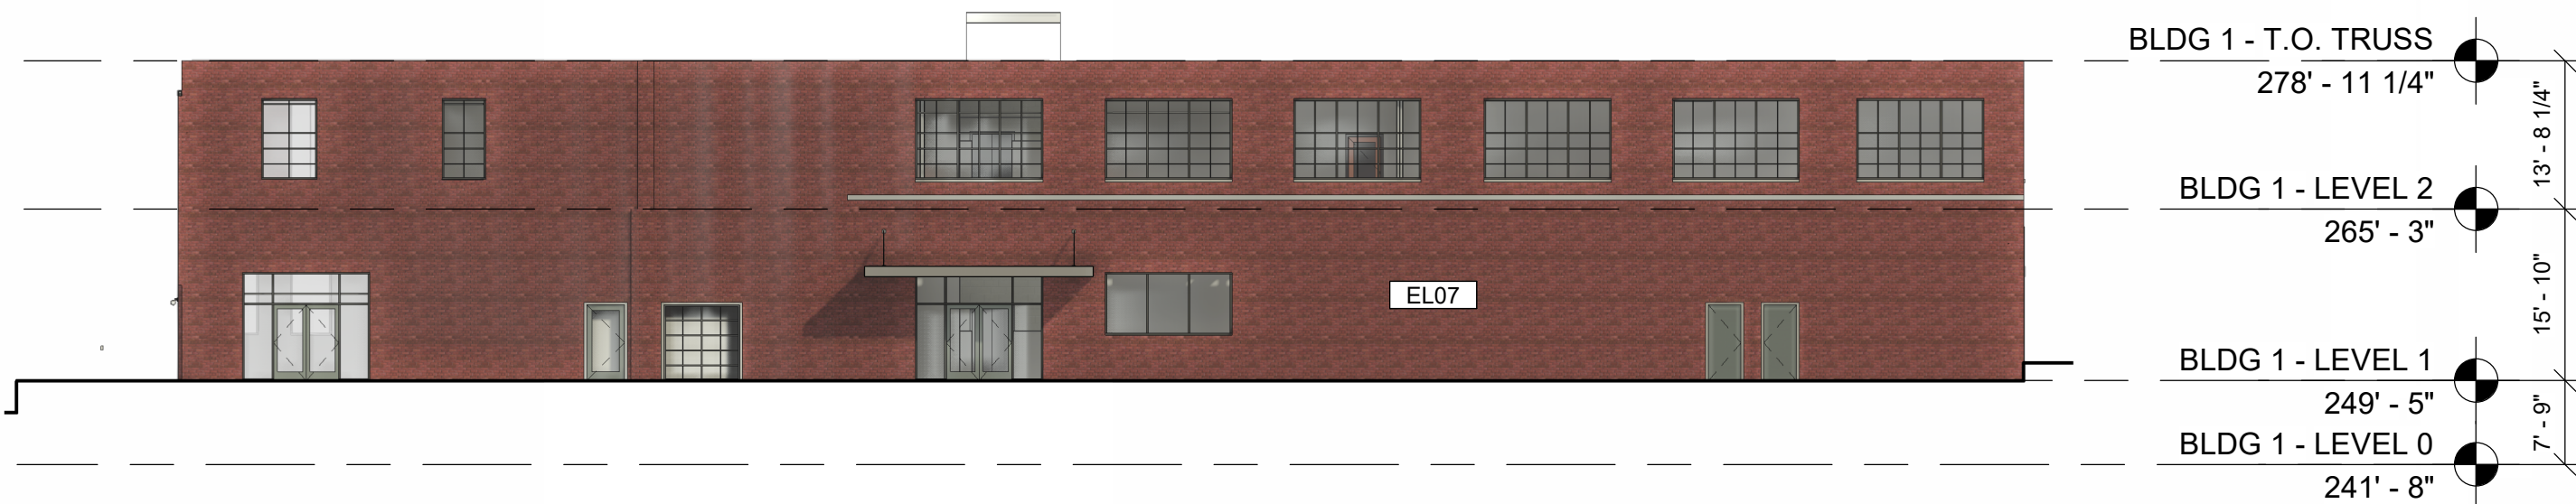

13 BUILDING 1 - ELEVATION 4
Scale: 1/16" = 1'-0"



12 BUILDING 1 - ELEVATION 3
Scale: 1/16" = 1'-0"



11 BUILDING 1 - ELEVATION 2
Scale: 1/16" = 1'-0"



10 BUILDING 1 - ELEVATION 1
Scale: 1/16" = 1'-0"

KEYNOTE LEGEND - EXTERIOR ELEVATIONS

- EL01 MASONRY BRICK VENEER
- EL02 FIBER CEMENT HORIZONTAL SIDING - COLOR A
- EL03 FIBER CEMENT HORIZONTAL SIDING - COLOR B
- EL04 FIBER CEMENT VERTICAL SIDING - COLOR C
- EL05 VINYL HORIZONTAL SIDING - COLOR B
- EL06 VINYL VERTICAL SIDING - COLOR C
- EL07 EXISTING MASONRY BRICK; SELECT REPOINTMENT AND REPLACEMENT AS SPECIFIED.

tat

© The Architectural Team, Inc.
50 Commandant's Way at Admiral's Hill
Chelsea MA 02150
O 617.889.4402
F 617.884.4329
architecturalteam.com

Consultant:

Revision:

Architect of Record:




Drawn: ET

Checked: EP

Scale: 1/16" = 1'-0"

Key Plan:

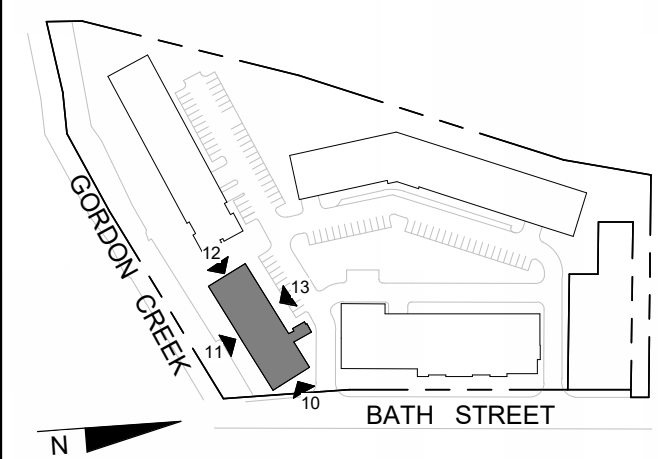

Project Name:

VILLAGE OF
BALLSTON SPA

125 BATH STREET
BALLSTON SPA, NY 12020

Sheet Name:

BUILDING 1 - EXTERIOR
ELEVATIONS

Project Number:

22034

Issue Date:

APRIL 2, 2025

Sheet Number:


A4.01



13 BUILDING 2 - ELEVATION 4
Scale: 1/16" = 1'-0"



12 BUILDING 2 - ELEVATION 3
Scale: 1/16" = 1'-0"

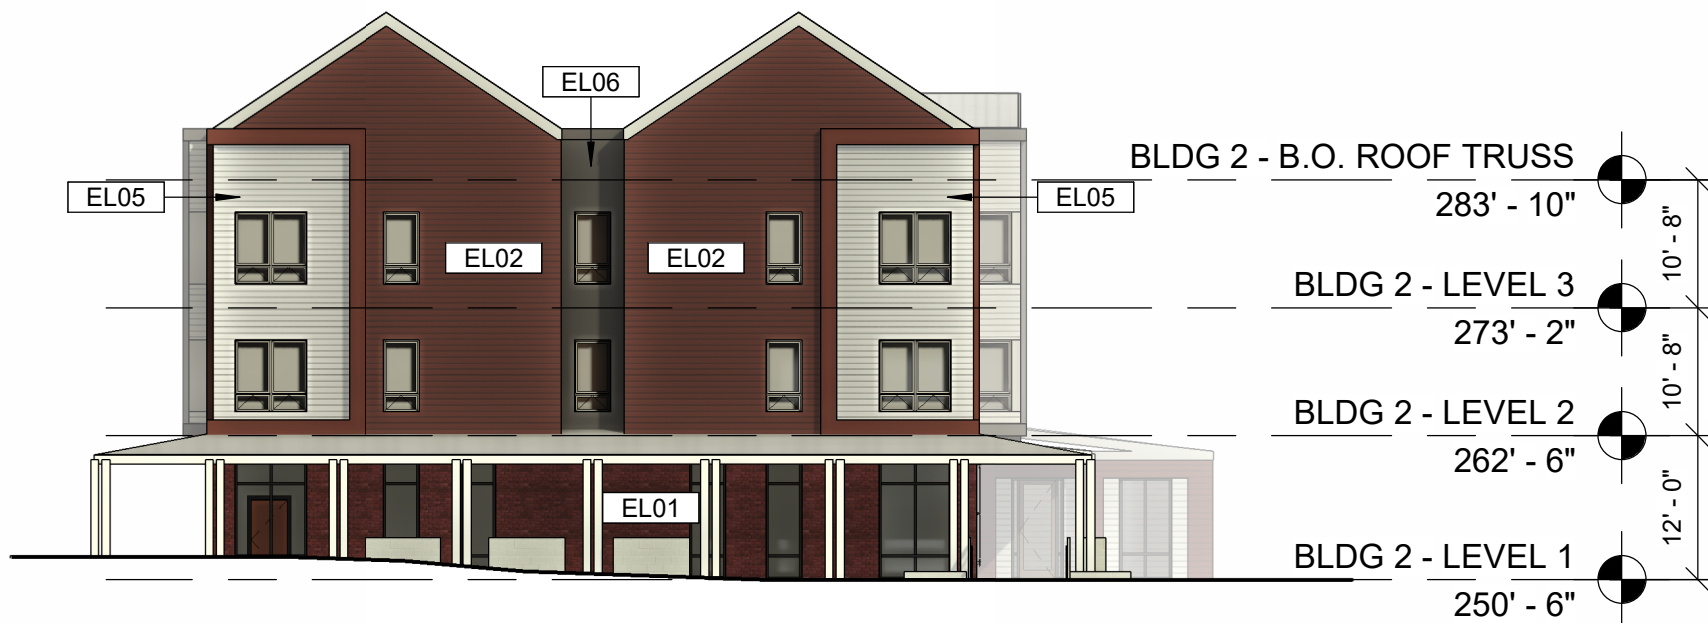

11 BUILDING 2 - ELEVATION 2
Scale: 1/16" = 1'-0"



10 BUILDING 2 - ELEVATION 1
Scale: 1/16" = 1'-0"

KEYNOTE LEGEND - EXTERIOR ELEVATIONS

EL01 MASONRY BRICK VENEER
EL02 FIBER CEMENT HORIZONTAL SIDING - COLOR A
EL03 FIBER CEMENT HORIZONTAL SIDING - COLOR B
EL04 FIBER CEMENT VERTICAL SIDING - COLOR C
EL05 VINYL HORIZONTAL SIDING - COLOR B
EL06 VINYL VERTICAL SIDING - COLOR C
EL07 EXISTING MASONRY BRICK; SELECT REPOINTMENT AND REPLACEMENT AS SPECIFIED.

tat

© The Architectural Team, Inc.
50 Commandant's Way at Admiral's Hill
Chelsea MA 02150
O 617.889.4402
F 617.884.4329
architecturalteam.com

Consultant:

Revision:

Architect of Record:




Drawn: ET

Checked: EP

Scale: 1/16" = 1'-0"

Key Plan:

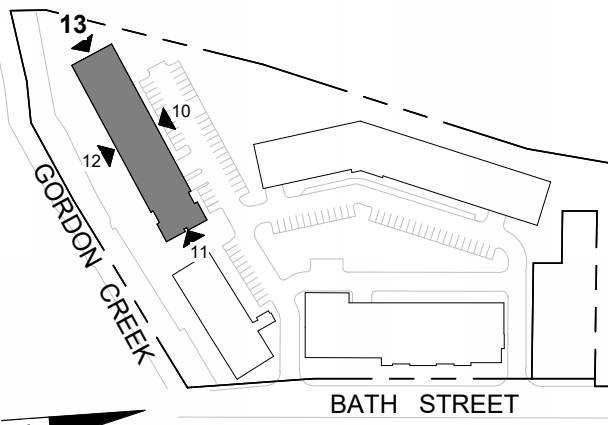

Project Name:

VILLAGE OF
BALLSTON SPA

125 BATH STREET
BALLSTON SPA, NY 12020

Sheet Name:

BUILDING 2 - EXTERIOR
ELEVATIONS

Project Number:

22034

Issue Date:

APRIL 2, 2025

Sheet Number:

A4.02



15 BUILDING 3 - ELEVATION 6
Scale: 1/16" = 1'-0"



14 BUILDING 3 - ELEVATION 5
Scale: 1/16" = 1'-0"



13 BUILDING 3 - ELEVATION 4
Scale: 1/16" = 1'-0"



12 BUILDING 3 - ELEVATION 3
Scale: 1/16" = 1'-0"



11 BUILDING 3 - ELEVATION 2
Scale: 1/16" = 1'-0"

10 BUILDING 3 - ELEVATION 1
Scale: 1/16" = 1'-0"

KEYNOTE LEGEND - EXTERIOR ELEVATIONS

- EL01 MASONRY BRICK VENEER
EL02 FIBER CEMENT HORIZONTAL SIDING - COLOR A
EL03 FIBER CEMENT HORIZONTAL SIDING - COLOR B
EL04 FIBER CEMENT VERTICAL SIDING - COLOR C
EL05 VINYL HORIZONTAL SIDING - COLOR B
EL06 VINYL VERTICAL SIDING - COLOR C
EL07 EXISTING MASONRY BRICK; SELECT REPOINTMENT AND REPLACEMENT AS SPECIFIED.

tat

© The Architectural Team, Inc.
50 Commandant's Way at Admiral's Hill
Chelsea MA 02150
O 617.889.4402
F 617.884.4329
architecturalteam.com

Consultant:

Revision:

Architect of Record:




Drawn: ET

Checked: EP

Scale: 1/16" = 1'-0"

Key Plan:

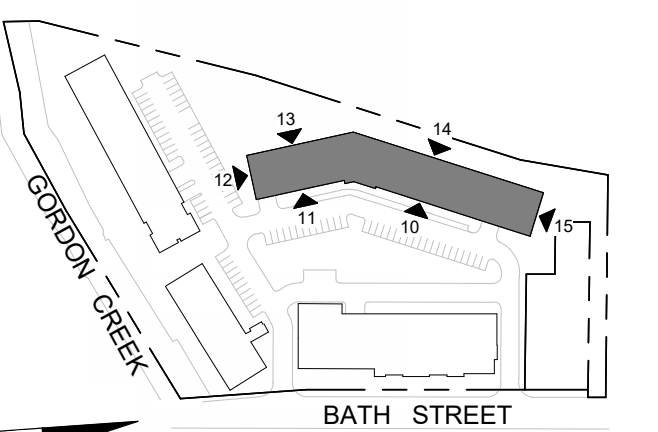

Project Name:

VILLAGE OF
BALLSTON SPA

125 BATH STREET
BALLSTON SPA, NY 12020

Sheet Name:

BUILDING 3 - EXTERIOR
ELEVATIONS

Project Number:

22034


Issue Date:

APRIL 2, 2025

Sheet Number:

A4.03

4/14/2025 4:06:31 PM
C:_Revit Local 2025\202034 - R25 - Bath St - Central_speabody.rvt

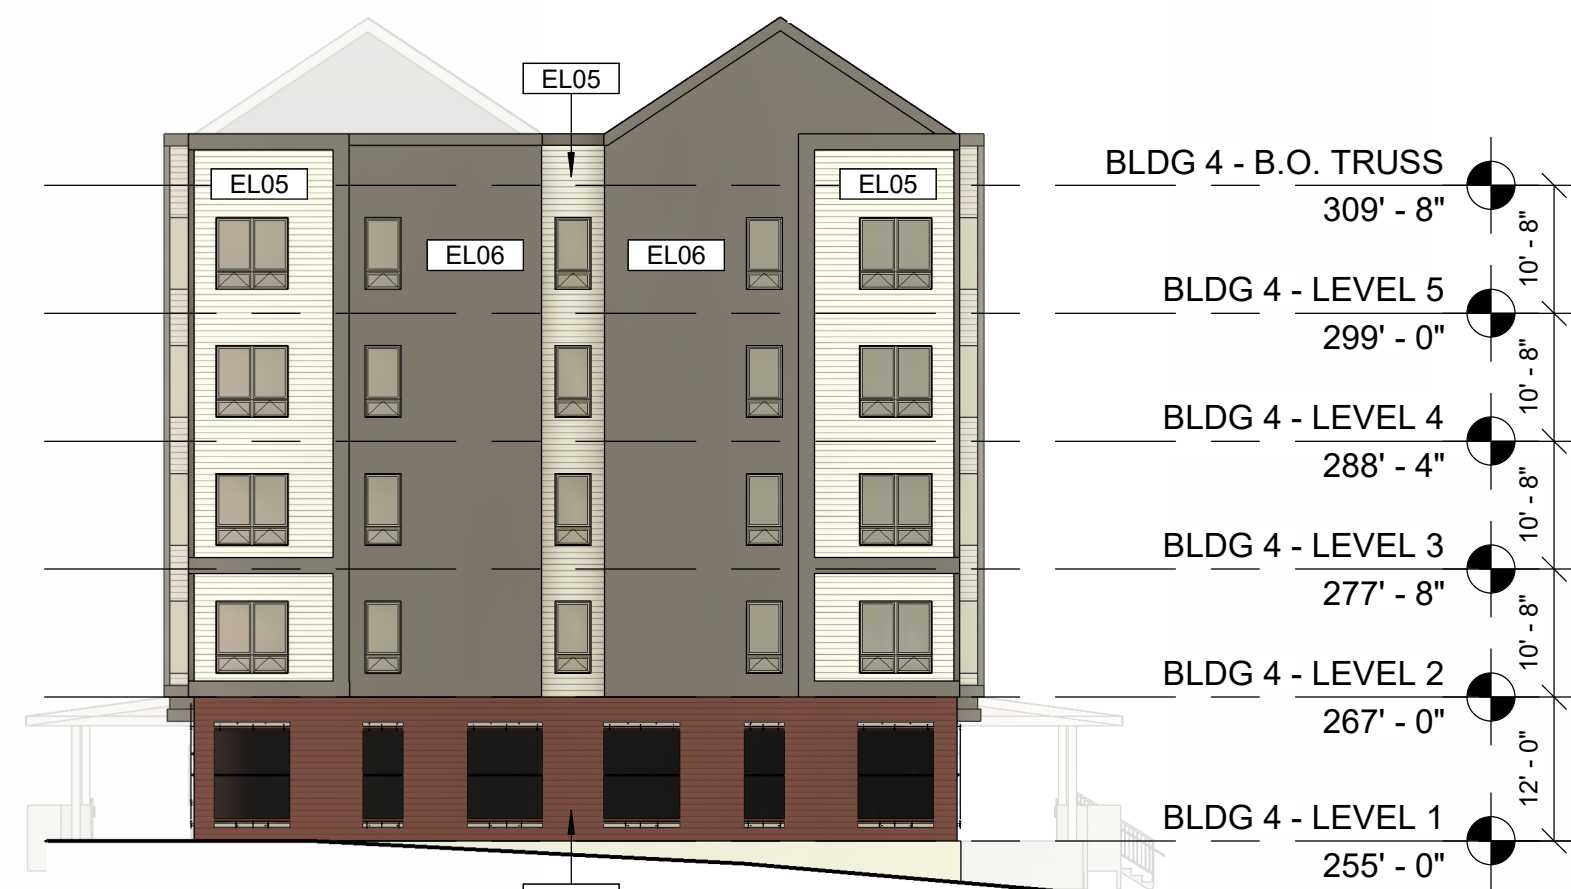

13 BUILDING 4 - ELEVATION 4
Scale: 1/16" = 1'-0"



12 BUILDING 4 - ELEVATION 3
Scale: 1/16" = 1'-0"



11 BUILDING 4 - ELEVATION 2
Scale: 1/16" = 1'-0"



10 BUILDING 4 - ELEVATION 1
Scale: 1/16" = 1'-0"

KEYNOTE LEGEND - EXTERIOR ELEVATIONS

- EL01 MASONRY BRICK VENEER
EL02 FIBER CEMENT HORIZONTAL SIDING - COLOR A
EL03 FIBER CEMENT HORIZONTAL SIDING - COLOR B
EL04 FIBER CEMENT VERTICAL SIDING - COLOR C
EL05 VINYL HORIZONTAL SIDING - COLOR B
EL06 VINYL VERTICAL SIDING - COLOR C
EL07 EXISTING MASONRY BRICK; SELECT REPOINTMENT AND REPLACEMENT AS SPECIFIED.

tat

© The Architectural Team, Inc.
50 Commandant's Way at Admiral's Hill
Chelsea MA 02150
O 617.889.4402
F 617.884.4329
architecturalteam.com

Consultant:

Revision:

Architect of Record:




Drawn: ET

Checked: EP

Scale: 1/16" = 1'-0"

Key Plan:

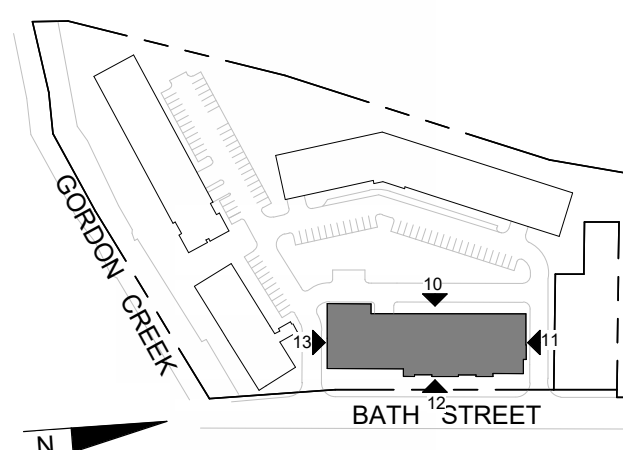

Project Name:

VILLAGE OF
BALLSTON SPA

125 BATH STREET
BALLSTON SPA, NY 12020

Sheet Name:

BUILDING 4 - EXTERIOR
ELEVATIONS

Project Number:

22034

Issue Date:

APRIL 2, 2025

Sheet Number:

A4.04